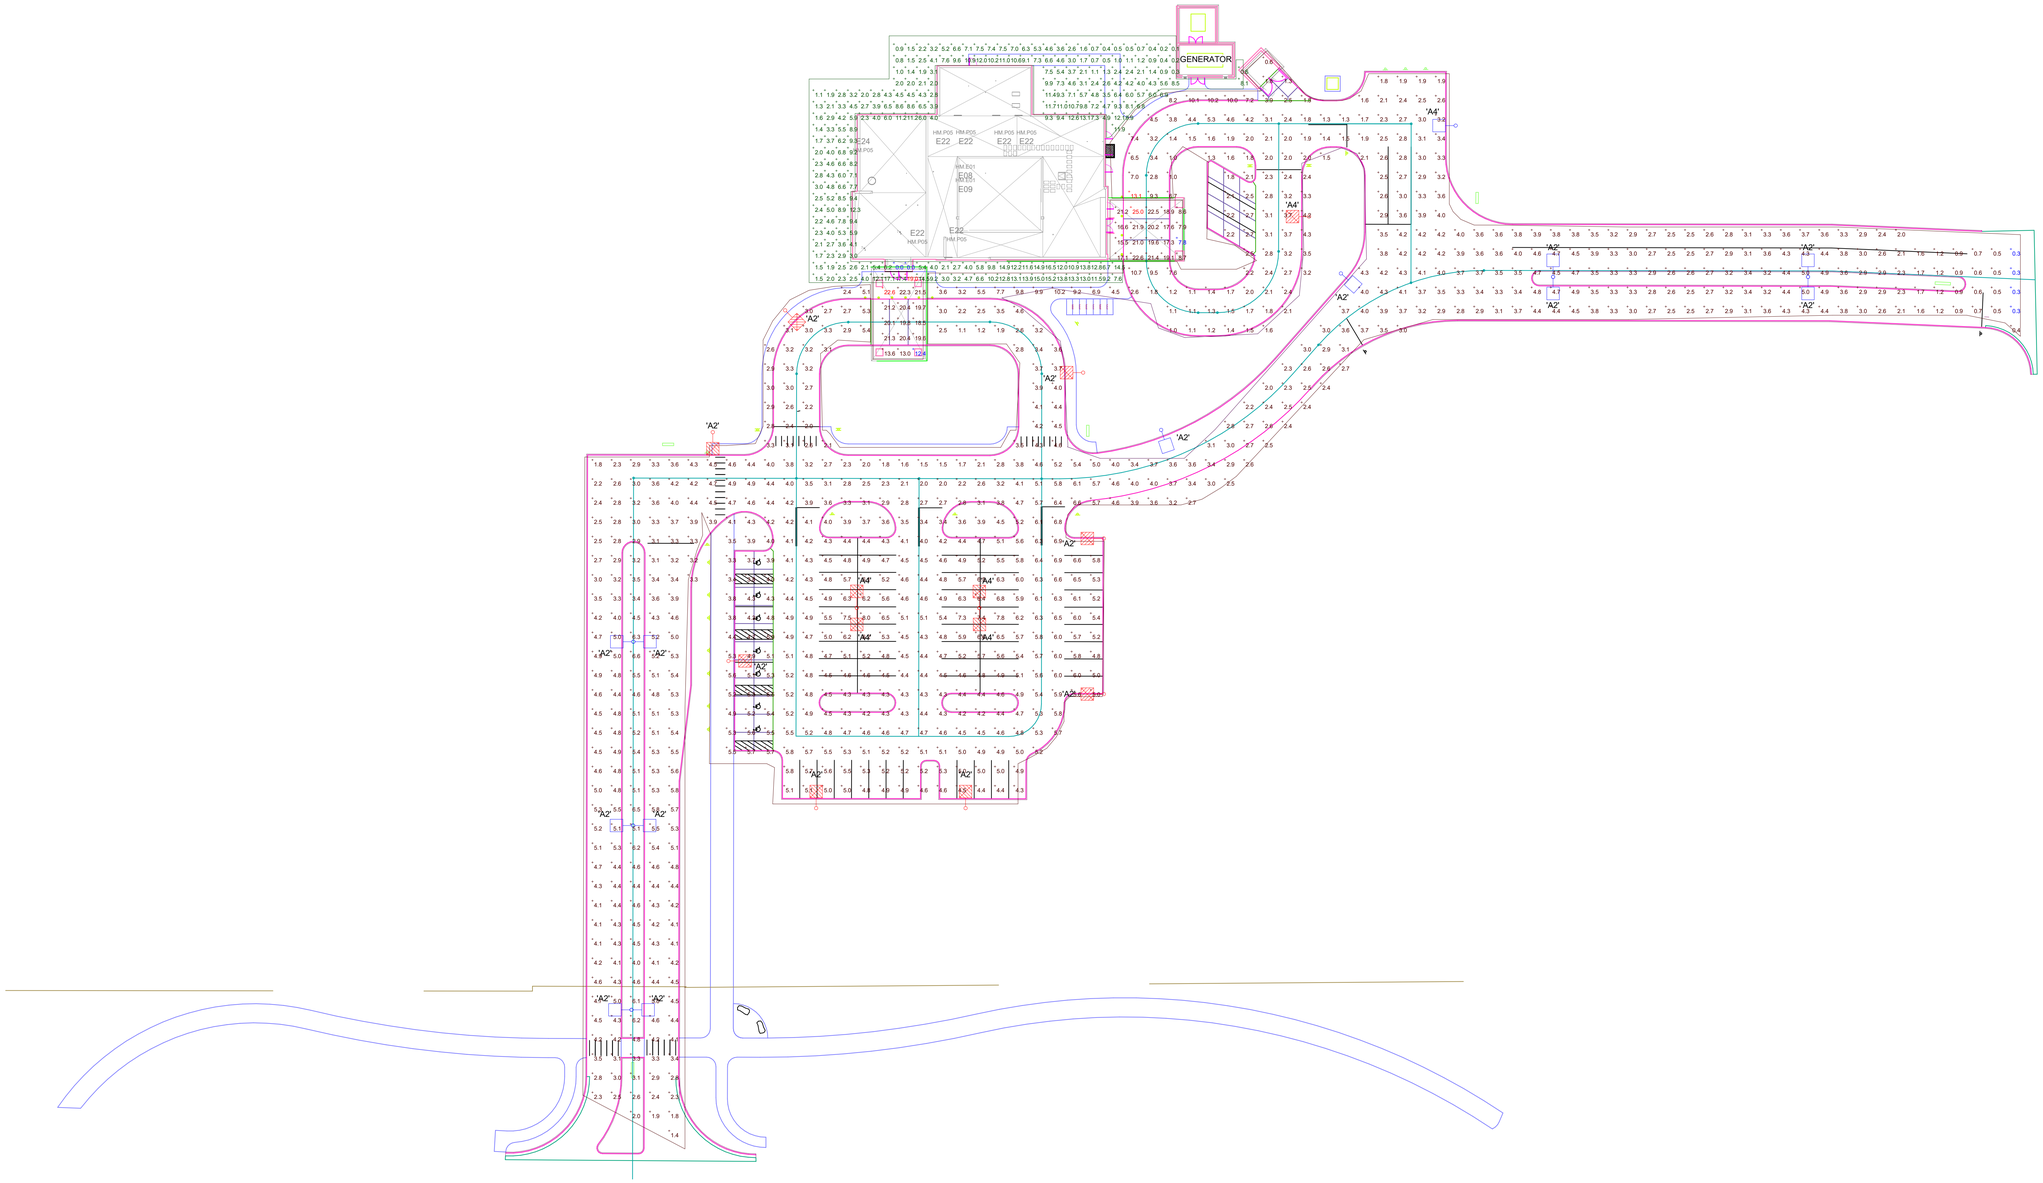

ELECTRICAL - SITE PLAN - PHOTOMETRICS

0 16 32 64 96 FEET

1/32" = 1'-0"

PLAN NORTH

TRUE NORTH

REVISIONS

DATE 02/10/2023

SITE PLANE - PHOTOMETRICS

ES02