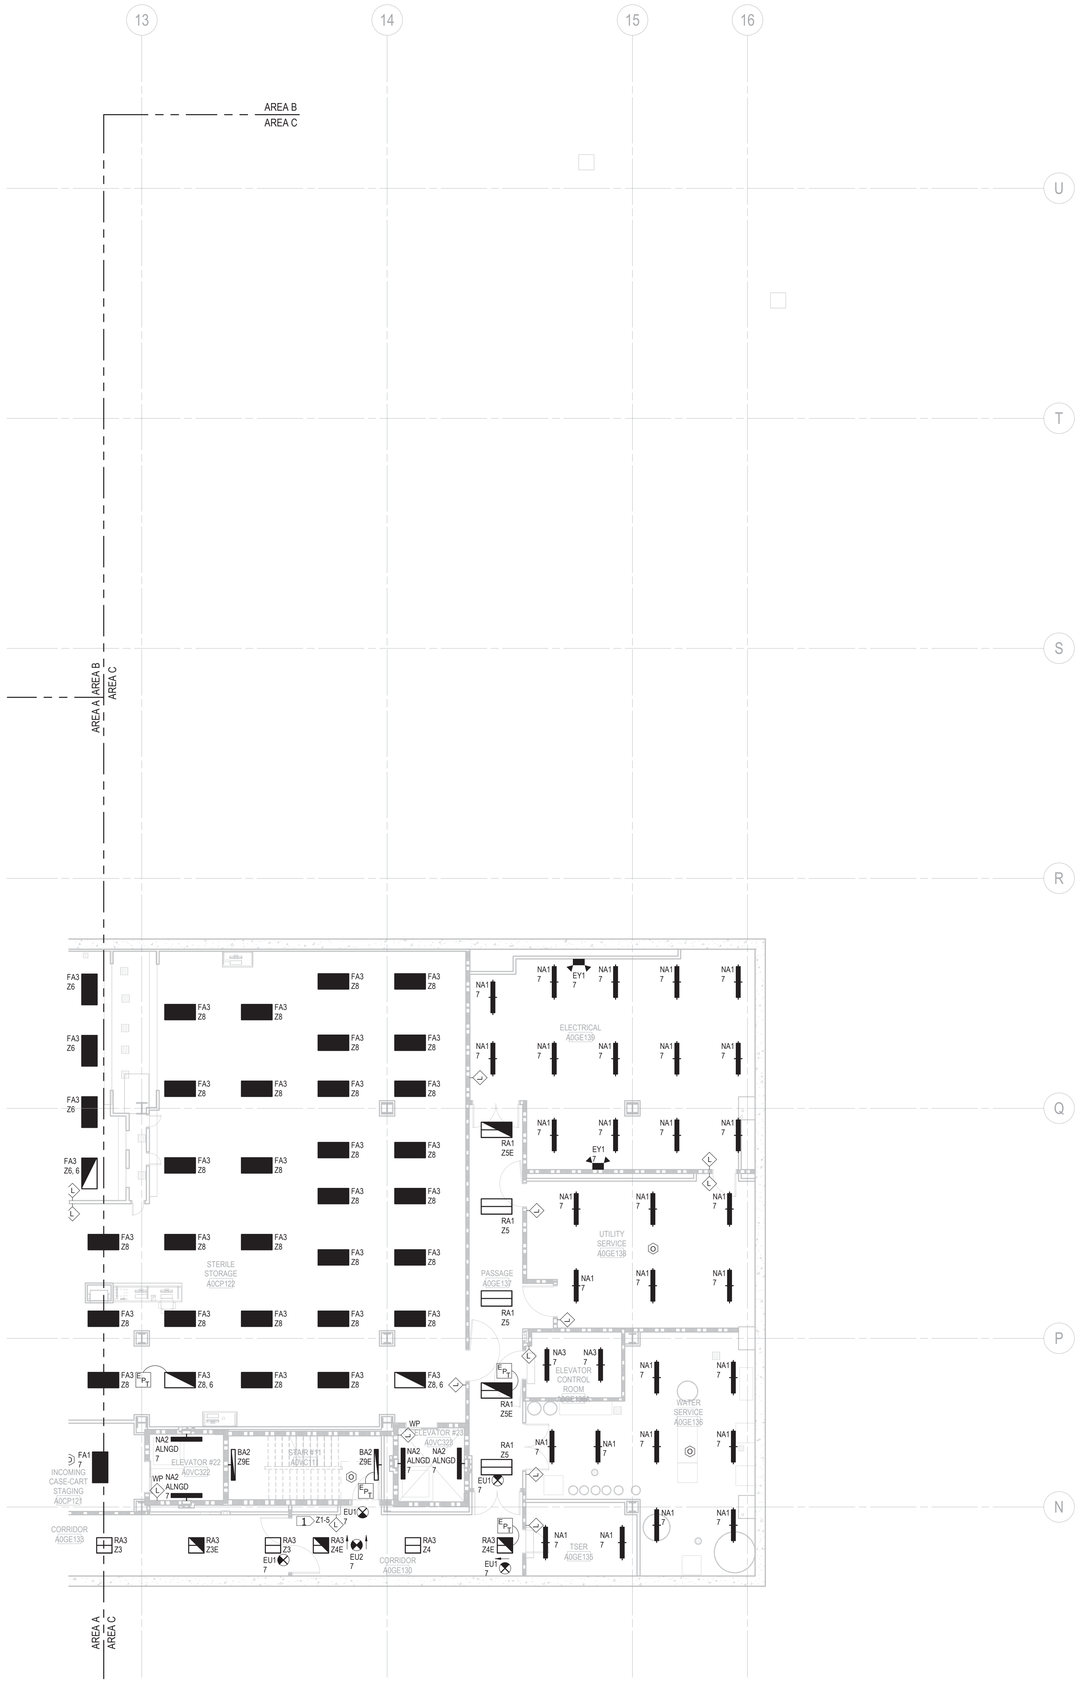

1 LIGHTING PLAN - GARDEN LEVEL - AREA C
1/8" = 1'-0"

GENERAL NOTES

A. COORDINATE EGRESS LIGHTING AND EXIT REQUIREMENTS WITH ARCHITECTURAL LIFE SAFETY PLANS.

B. COORDINATE UNDERCABINET LUMINAIRES WITH ARCHITECTURAL ELEVATIONS. INSTALL UNDERCABINET LUMINAIRE TOWARDS FRONT FACE UNDER CASEWORK AND CONCEAL CONDUIT IN WIREMOLD . CONNECT TO NEAREST 120V RECEPTACLE CIRCUIT WITHIN THE ROOM.

C. COORDINATE MOUNTING HEIGHTS AND LOCATIONS OF LUMINAIRES IN MECHANICAL ROOMS WITH DUCTS, PIPES AND EQUIPMENT. MOUNT LUMINIARES BELOW DUCTS AND PIPES AND DO NOT MOUNT LUMINAIRES OVER EQUIPMENT. SUPPORT LUMINIARES INDEPENDENTLY OF DUCTS, PIPES AND EQUIPMENT.

D. REFER TO EXTERIOR ELEVATIONS FOR MOUNTING HEIGHTS OF EXTERIOR WALL MOUNTED FIXTURES.

E. CONDUIT AND WIRING MAY NOT BE SHOWN GRAPHICALLY ON THE PLANS. PROVIDE COMPLETE CONDUIT AND WIRING BASED ON IDENTIFICATION OF CIRCUIT NUMBERS, RELAY NUMBERS, AND SWITCHING IDENTIFICATION.

F. WHERE OCCUPANCY AND VACANCY SENSORS ARE SHOWN, PROVIDE APPROPRIATE TYPES AND QUANTITIES OF SENSORS TO ACCOMMODATE ROOM GEOMETRY. REFER TO 260923 FOR DETAILS. INSTALL SENSORS AT LOCATIONS RECOMMENDED BY MANUFACTURER. SEE SHOP DRAWINGS FOR REFERENCE.

G. WHERE TYPE 'EU5' IS SHOWN, PROVIDE POWER SUPPLY, RELAY AND JUNCTION BOX ABOVE CEILING FOR CONTROL OF "IN USE" LIGHT. VENDOR SHALL SUPPLY CONNECTION FROM EQUIPMENT TO RELAY BOX AND FROM RELAY BOX TO LIGHT. COORDINATE WITH VENDOR AND VENDOR PROVIDED DRAWINGS FOR MORE INFORMATION. IF NOT VENDOR PROVIDED, ELECTRICAL CONTRACTOR SHALL PROVIDE WALL SWITCH.

KEYNOTES:

1. PROVIDE SINGLE BUTTON SWITCH TO OVERRIDE ALL ZONES INDICATED.

CIRCUITING NOTES:

A. ALL NORMAL LIGHTING SHALL BE CIRCUITED TO PANEL AHNGC, UNLESS NOTED OTHERWISE.

B. ALL CRITICAL LIGHTING SHALL BE CIRCUITED TO PANEL ADPHCGB, UNLESS NOTED OTHERWISE.

C. ALL LIFE SAFETY LIGHTING SHALL BE CIRCUITED TO PANEL ADPHLGA, UNLESS NOTED OTHERWISE.

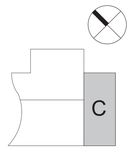

KEYPLAN

NO	DESCRIPTION	DATE

ISSUANCE HISTORY - THIS SHEET

GARDEN LEVEL AREA C - LIGHTING PLAN

DATE: JULY 30,

BID PACKAGE 5

E200C